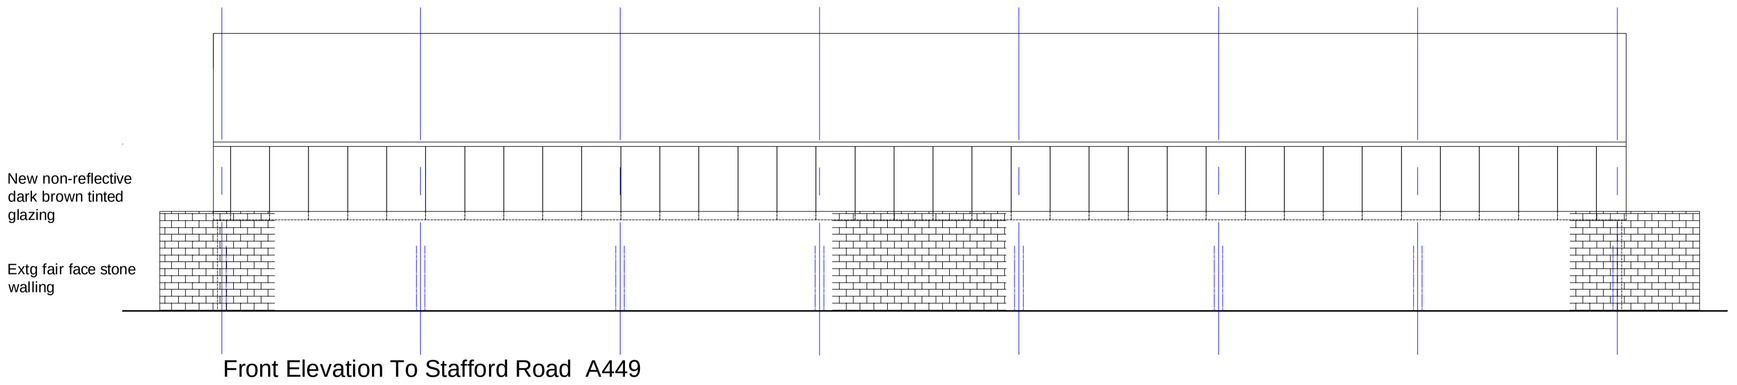

Front Elevation To Stafford Road A449

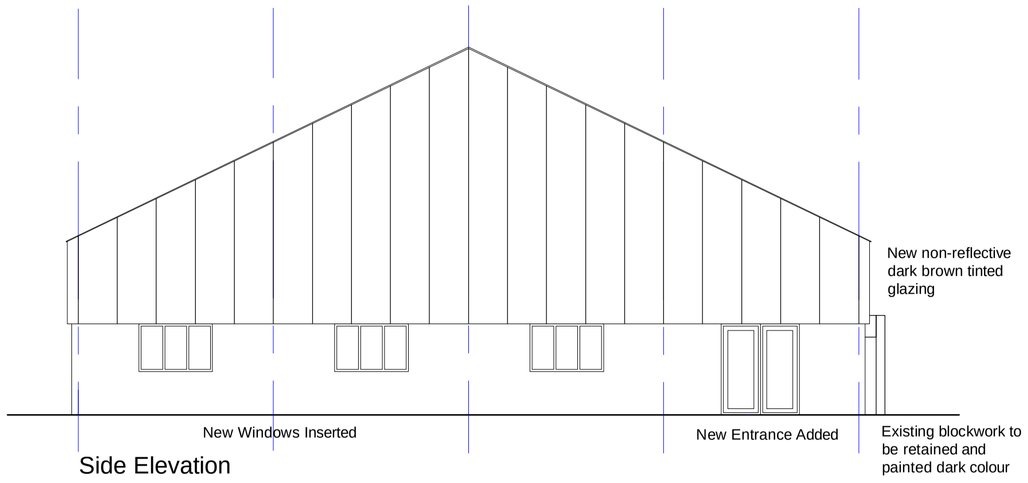

Side Elevation

Revisions

Revision G
steel columns which support the mezzanine floorshown on ground floor plan.
16 October 2007
Revision F
Roof Specifications Changed, Text Removed New First Floor Lobby added 25 June 2007
Revision E
Removed Lobby, changed stairwell design,
comms room proposals (TBC) added design
specs for roof, floor and walls, Outer Windows and doors added to Elevations 21 July 2007
Revision D
Final Edits to Drawing From File Corruption. 27 June 2007
Revision C
Mezz Floor and Ground Floor Central Partition Moved.
Moving of stairs and toilets done to reflect the partition adjustment 25 June 2007
Revision B
Drawing Remade, Slight Scaling issues
Edited and corrected. 23 June 2007
Revision Changed due to drawing revision omitted (Substituting A)
Drawing Created. May 06

client
CONCORDIA PROPERTY DEVELOPMENTS LTD
16 Browning Street Srafford ST16 3AX

contract
DRAYTON MANOR FARM
Stafford Road
Dunston
Stafford
ST18 9AB

drawing description
PROPOSED
FLOOR PLANS - BARN 1

scale	date	drawn by
1:100	21 July 2007	DJS
contract no	drawing no	rev
ACN-001	2	G

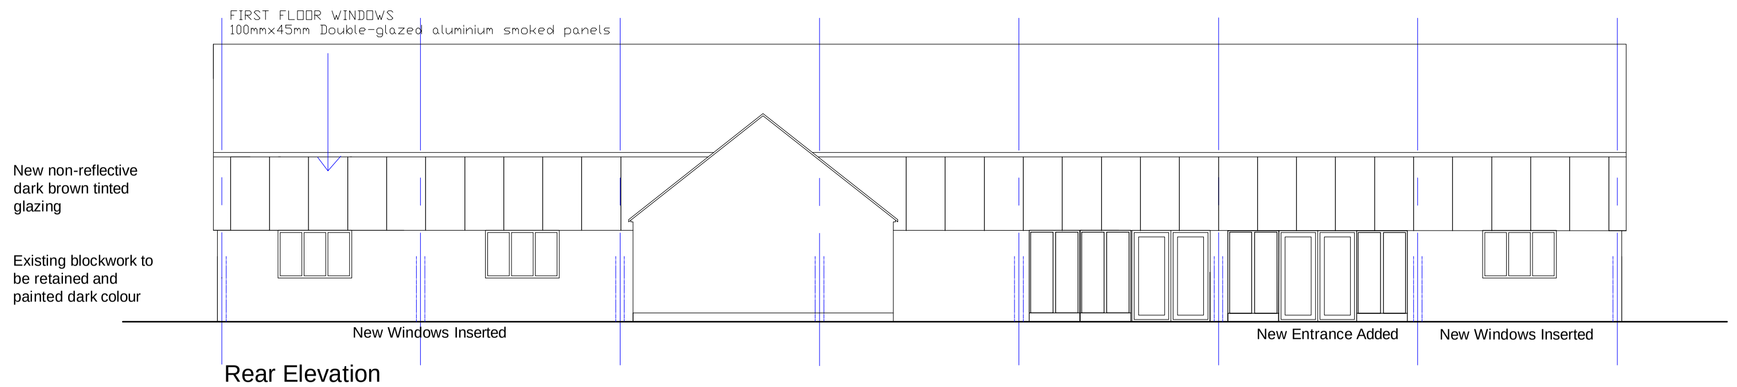

Rear Elevation

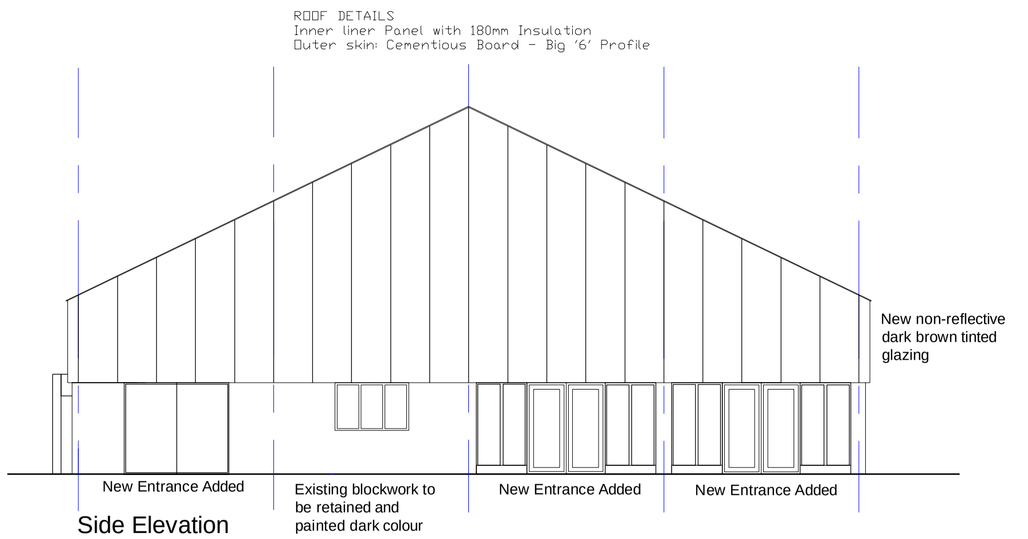

Side Elevation

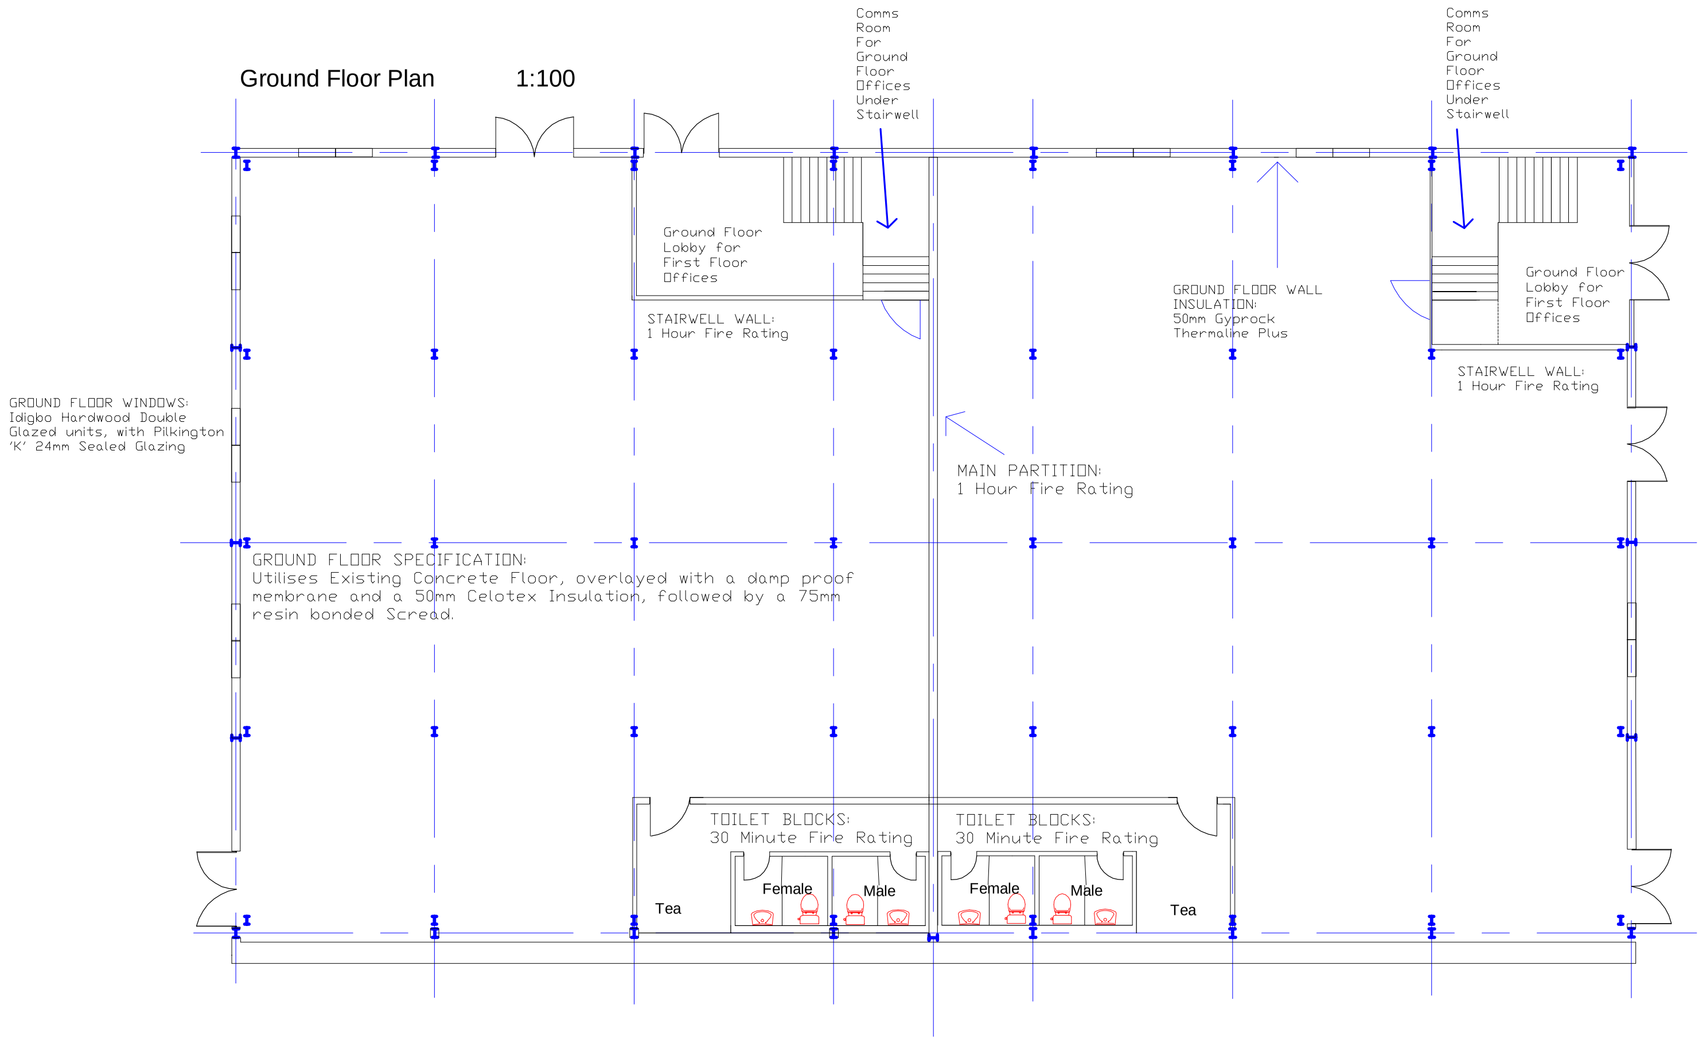

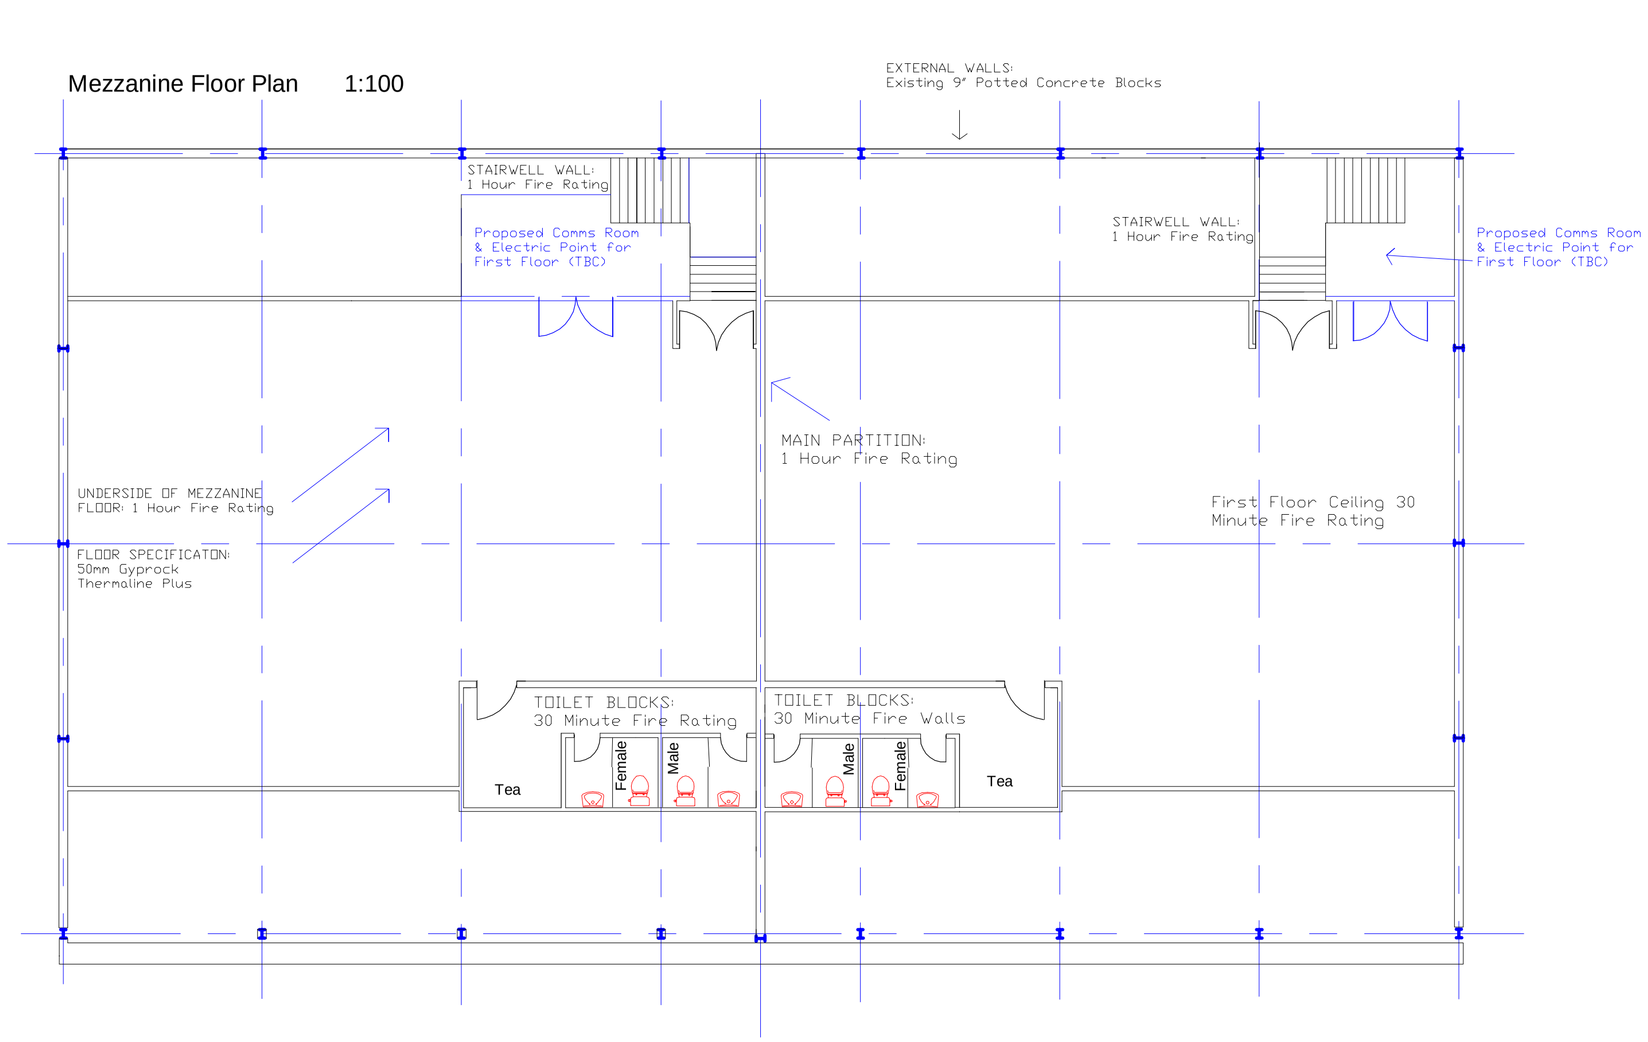

PDF created with pdfFactory Pro trial version www.pdffactory.com